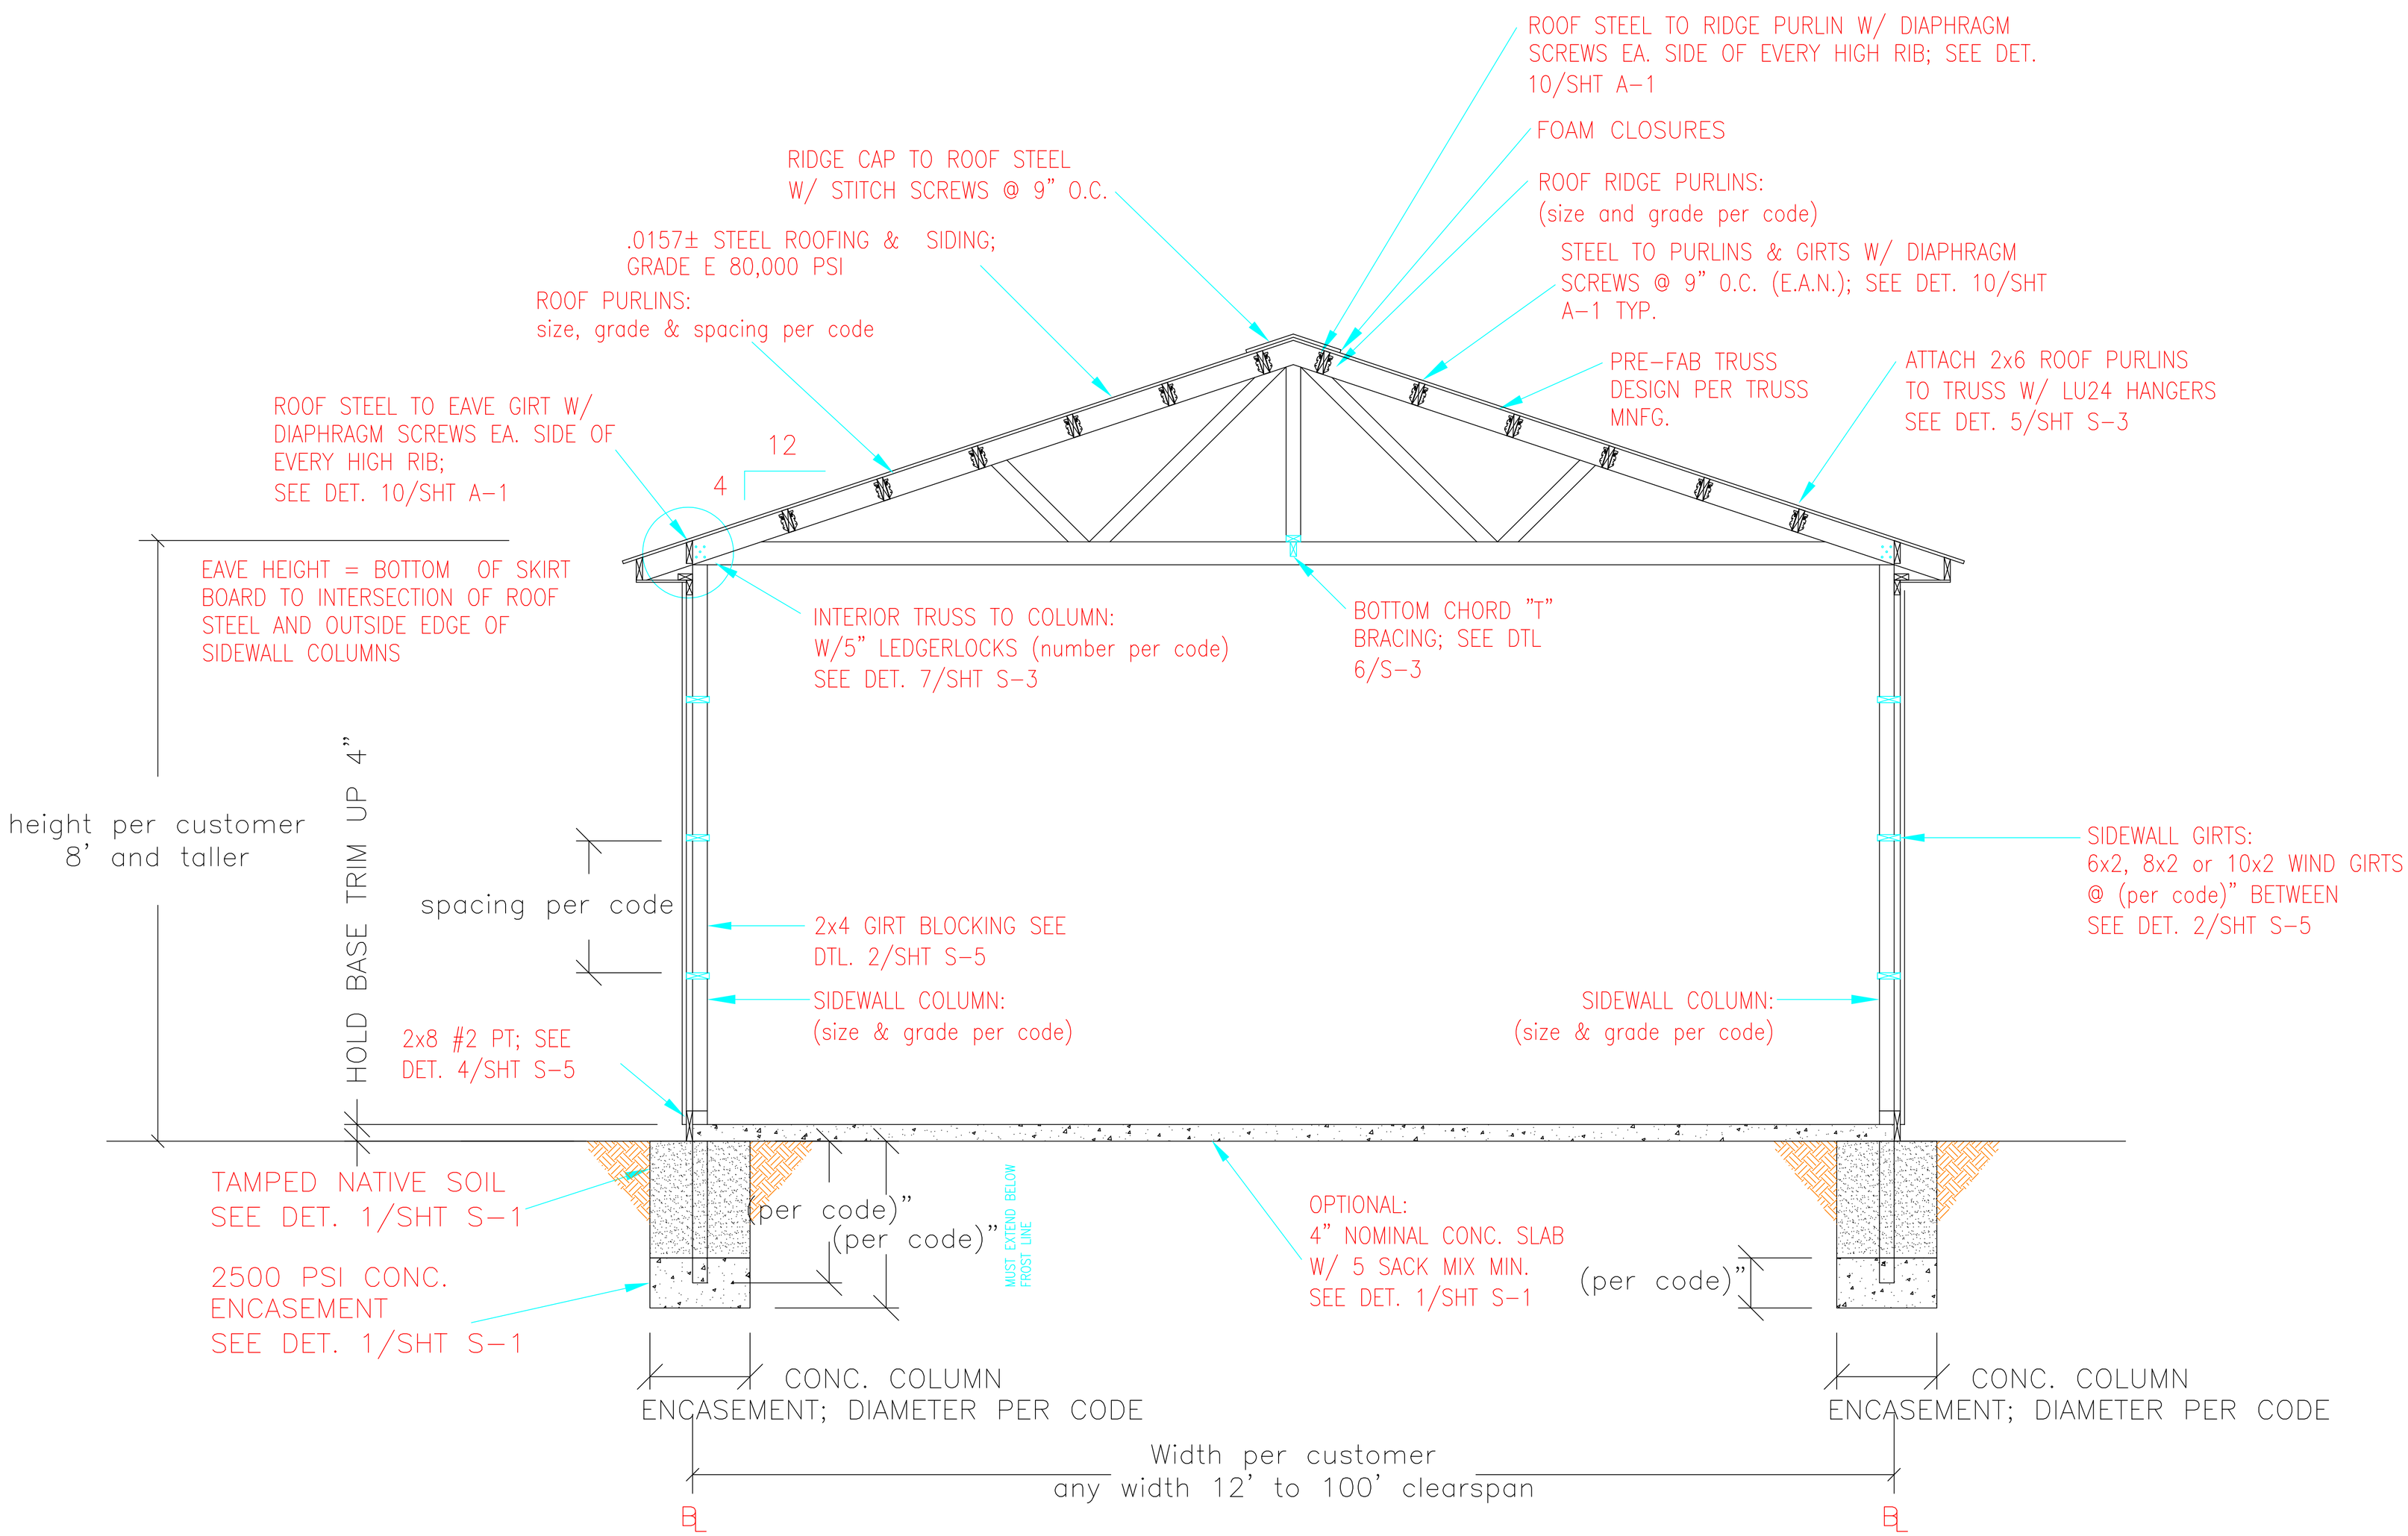

AA
BUILDING SECTION
S-3